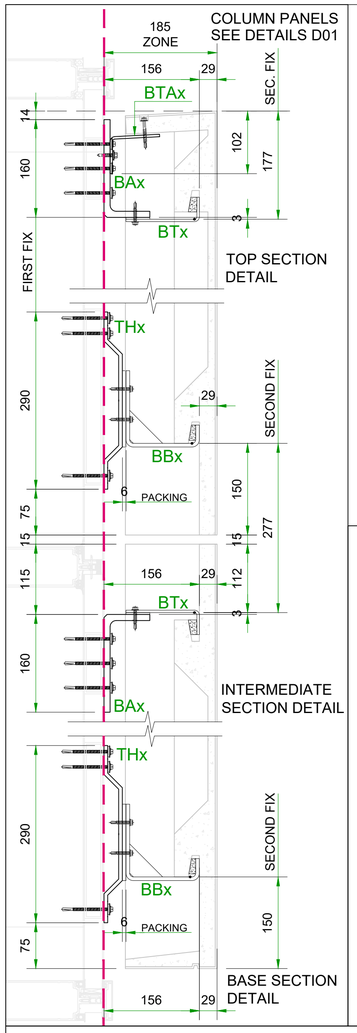

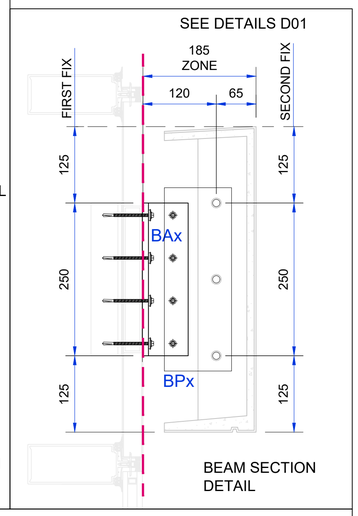

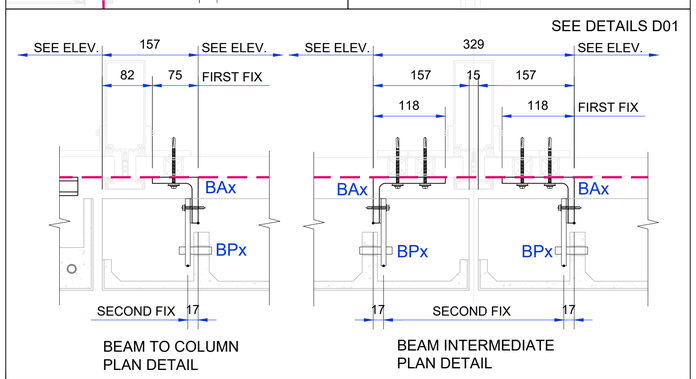

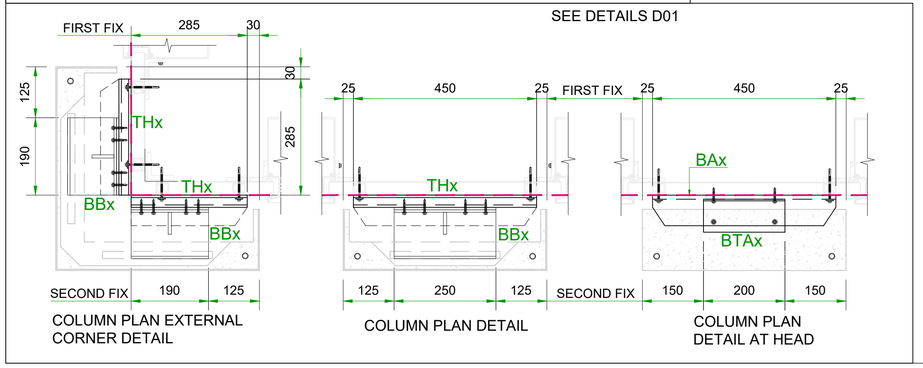

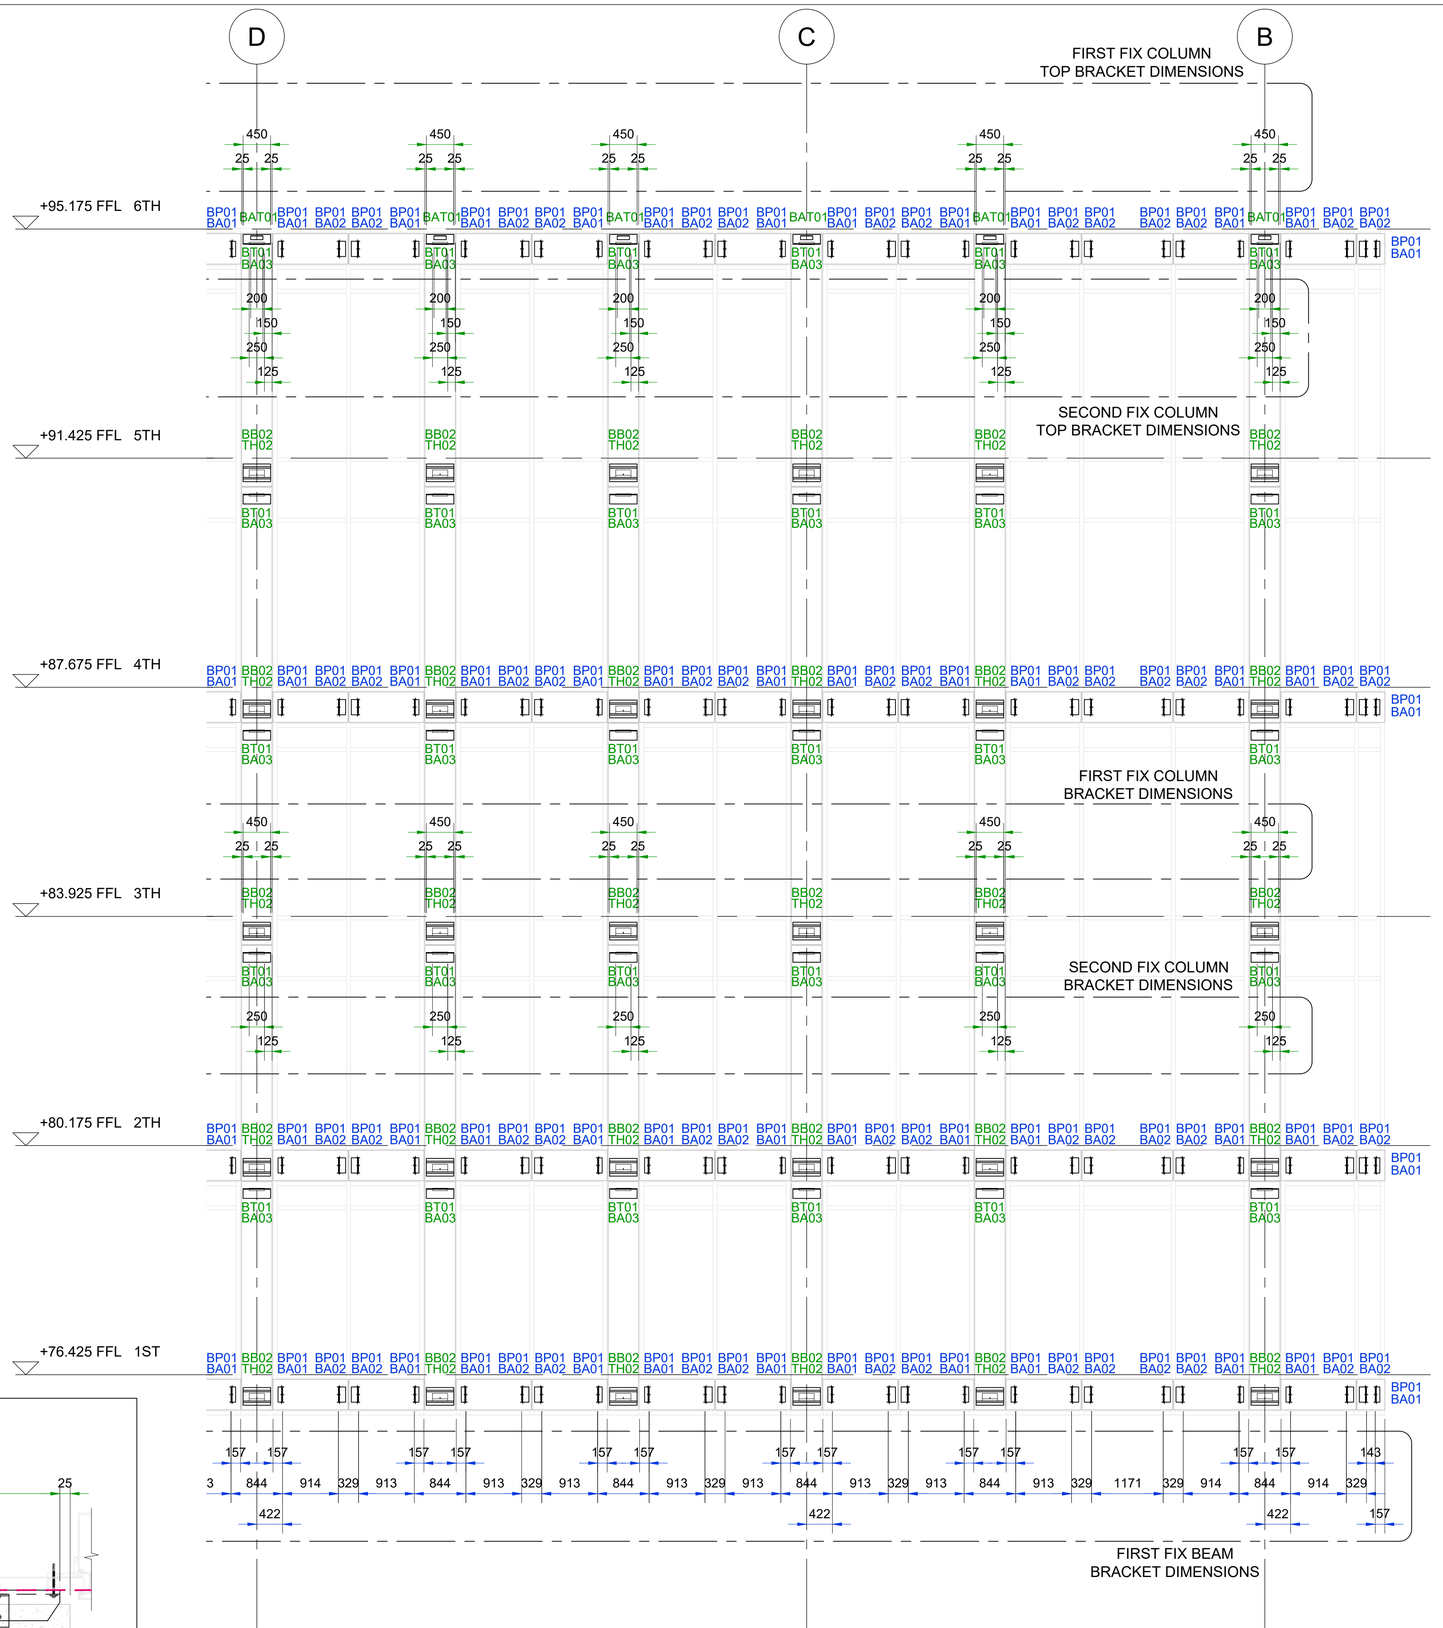

ALL ELEVATIONS ARE VIEWED FROM OUTSIDE UNLESS OTHERWISE STATED

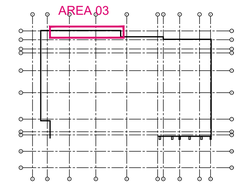

LOCATION PLAN

XXx COLUMN REFERENCES

XXx BEAM REFERENCES